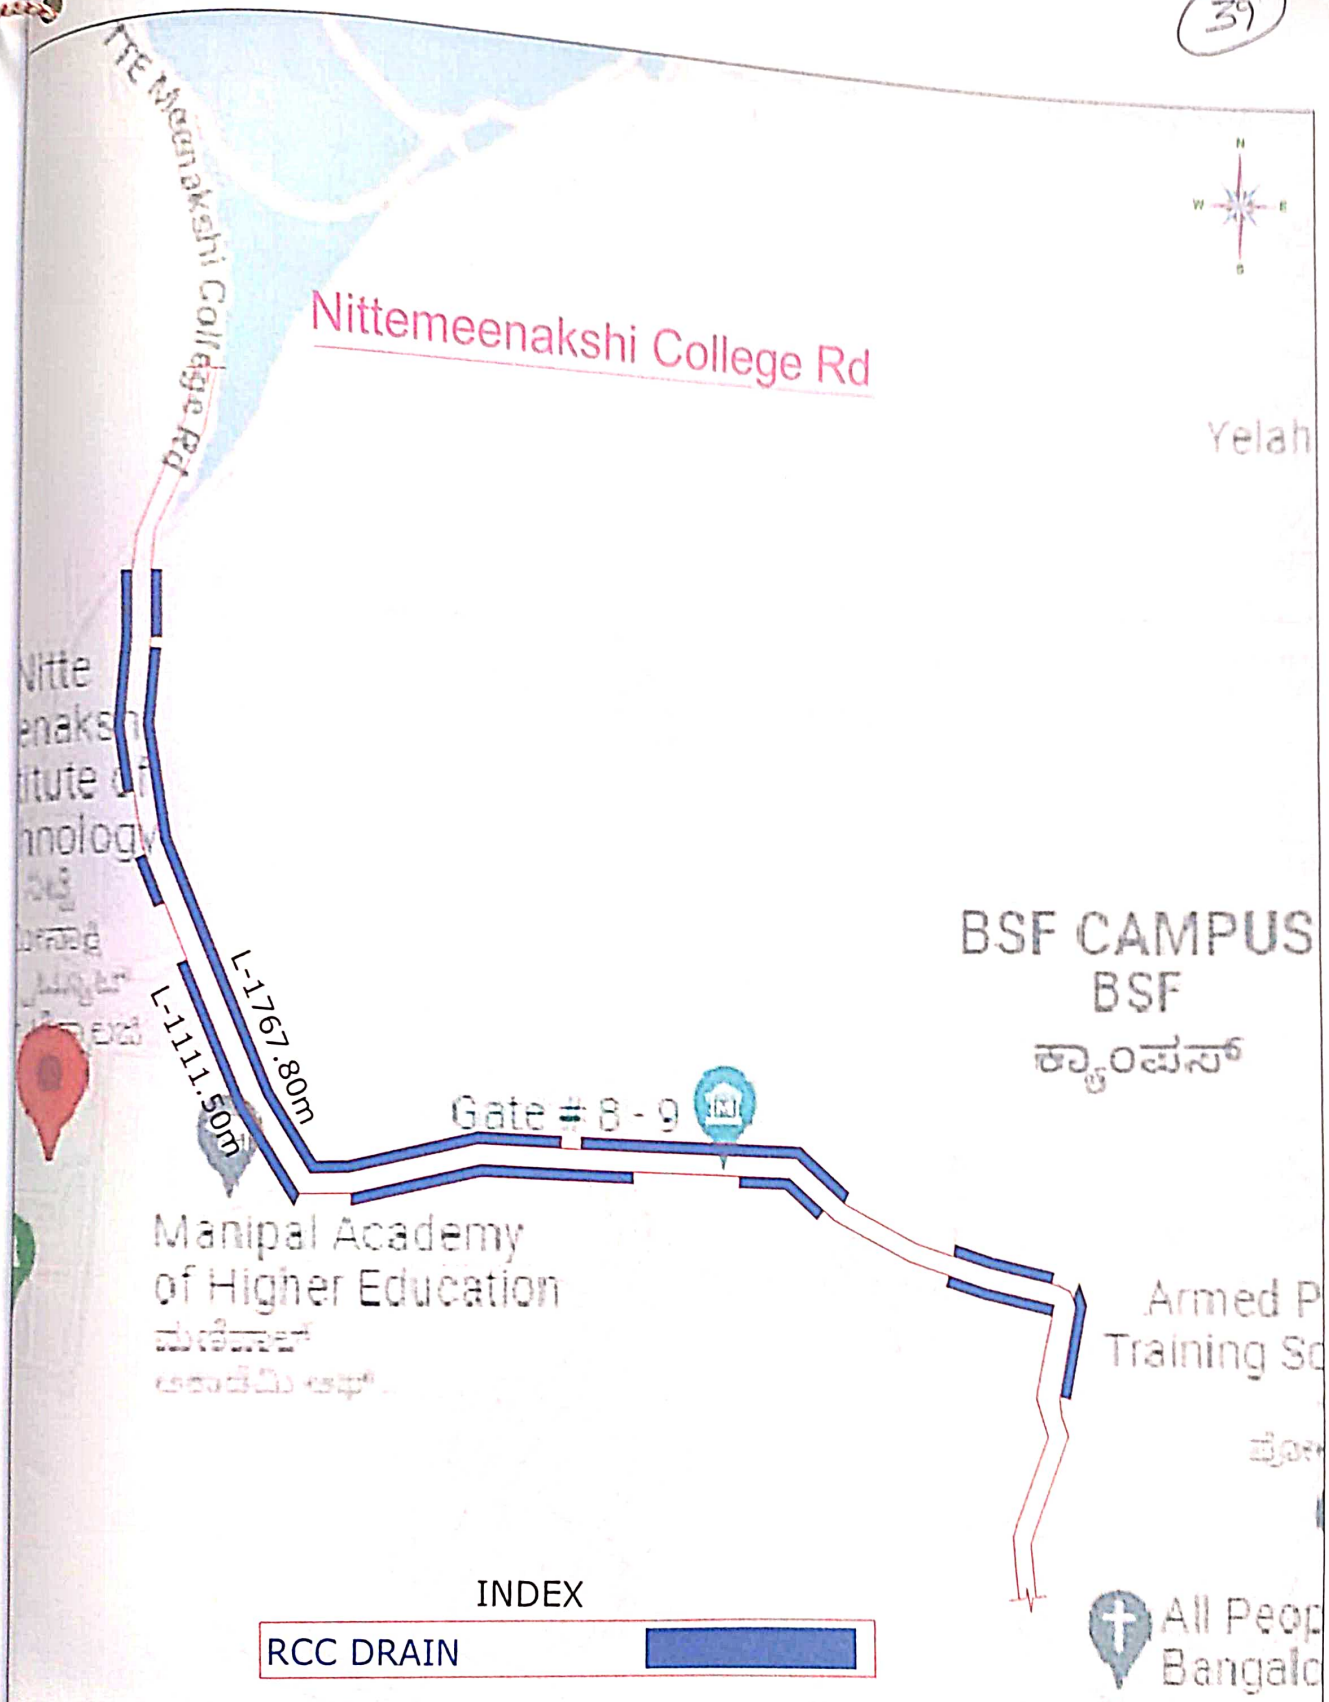

HAT BANGALORE NAGARA PALIKE	CONSULTANT:- NEWZEN CONSULTANTS BANGALORE #13,10,MAIN 2nd CROSS,JNANAJYOTHI NAGAR, JNANA BHARATHI, BANGALORE-560 056 PH-8792620231,E-mail:kumar.vinoy631@gmail.com	Assistant Engineer	23/12/21 Assistant Executive Engineer	Executive Engineer	Dwg Title: Improvements and Development and Widening of Road From National Highway to Railway Line via Nitte Meenakshi College Road Till BBMP Limits Dwg No:	Scale: N.T.S Date Rev: R0

Asst. Executive Engineer
Project Division
Yelahanka Zone
BBMP

23/12/2021.